Current Floor Plan

Extension Area

Extension Work Required

Remove conservatory and build brick/block room at same size with shallow pitched roof (9sqm)

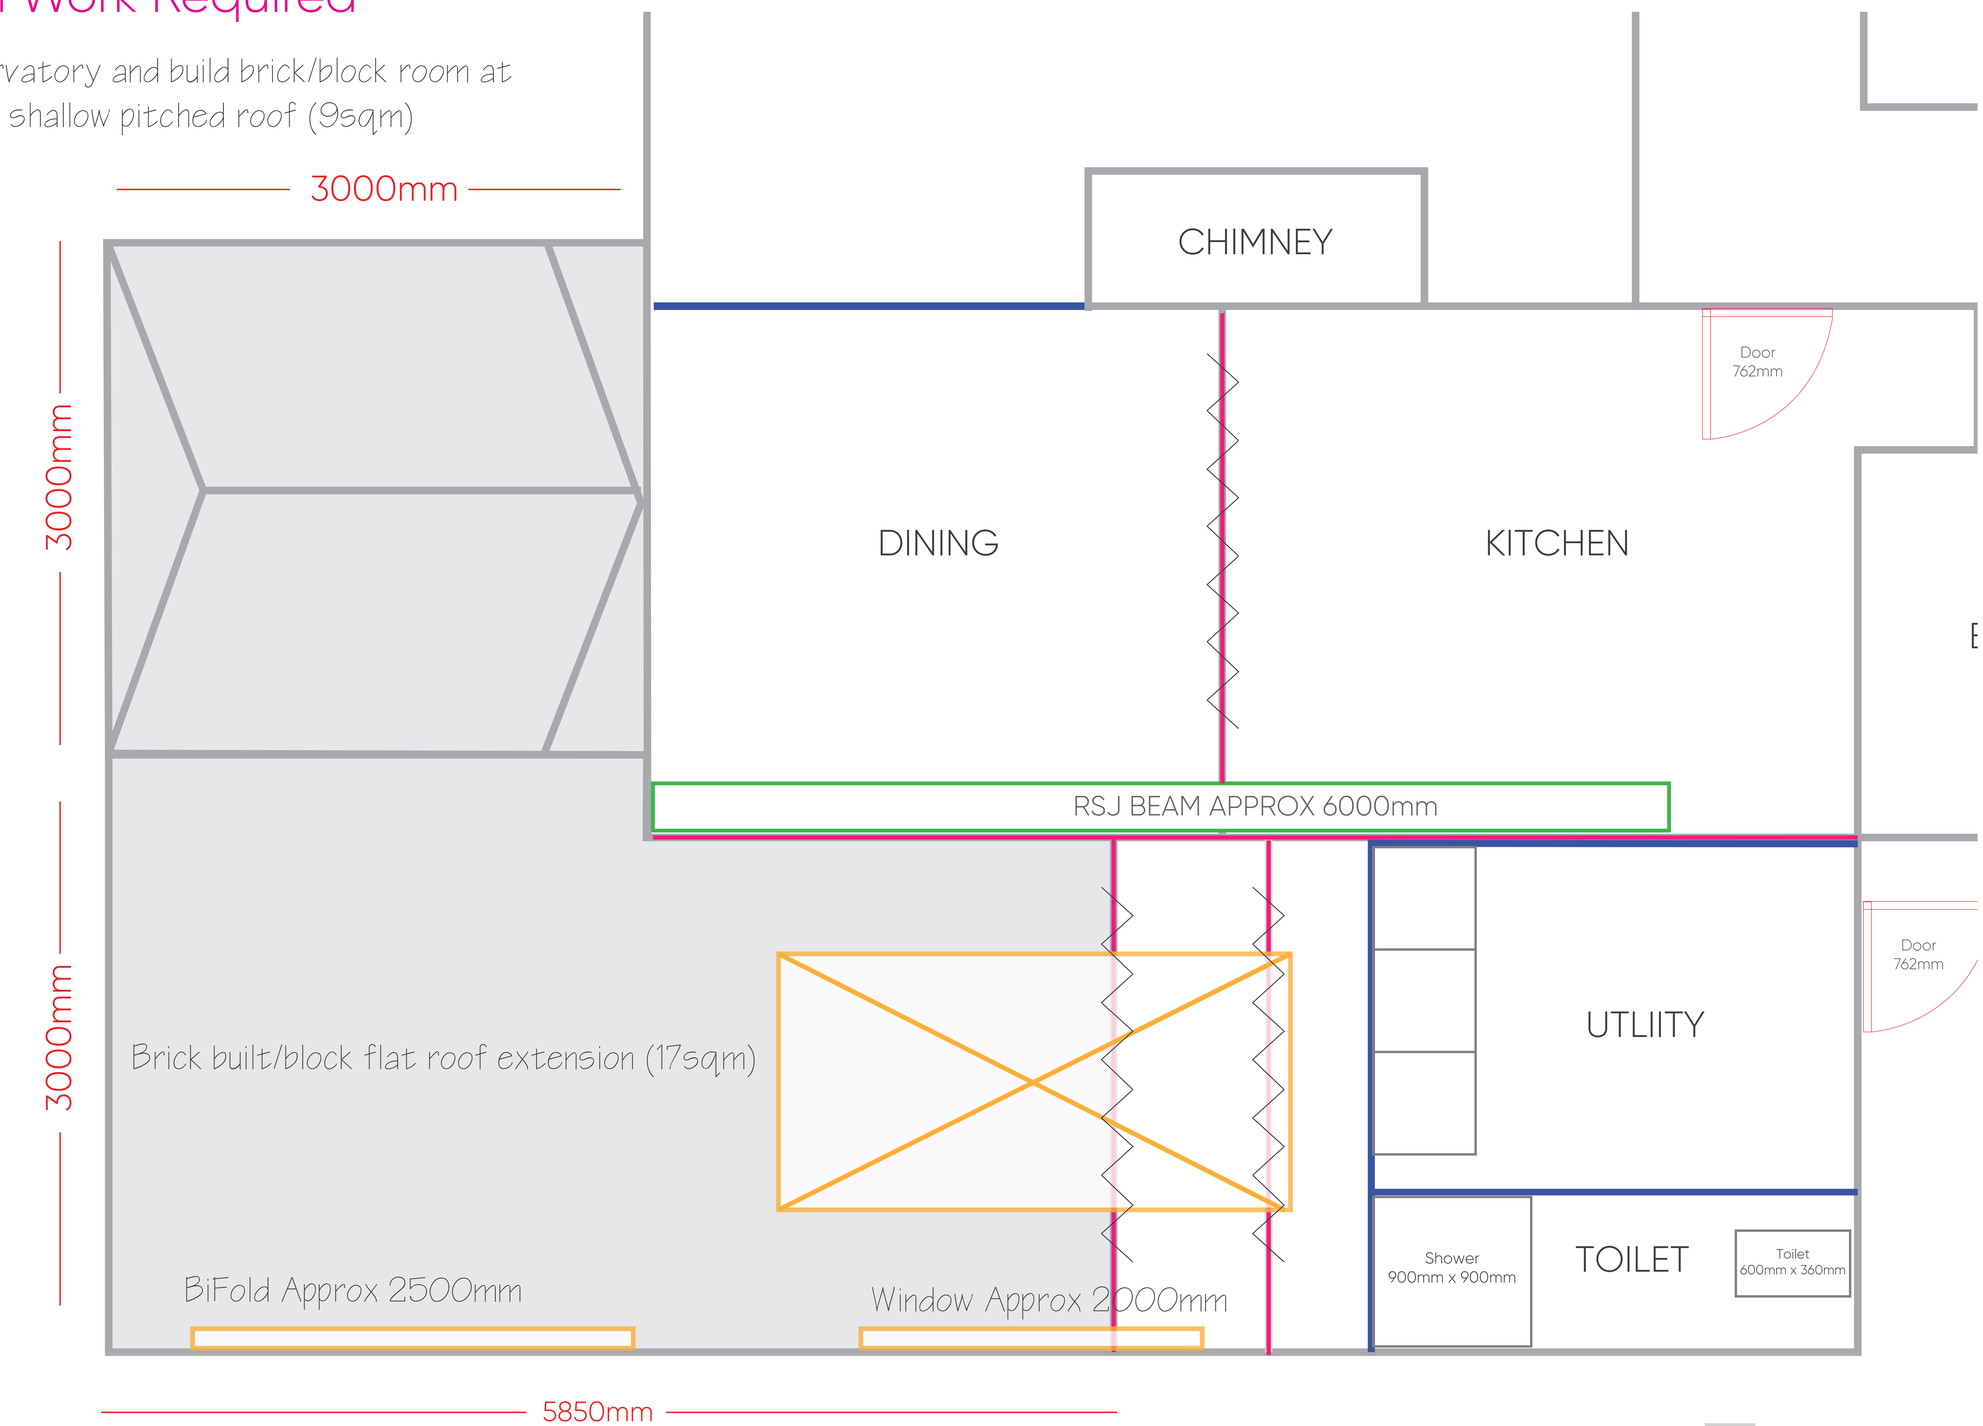

- Extenion floor to be levelled with main house
- Render all of new and old extension areas
- New and higher flat roof on old extension to carry on with new corner extension
  3000mm x 1500mm latern fitted to flat roof
  Bifold doors approx 2000mm

Extension Areas
RSJ
Stud Internal Walls
Roof Lantern /New Doors
Walls to be removed
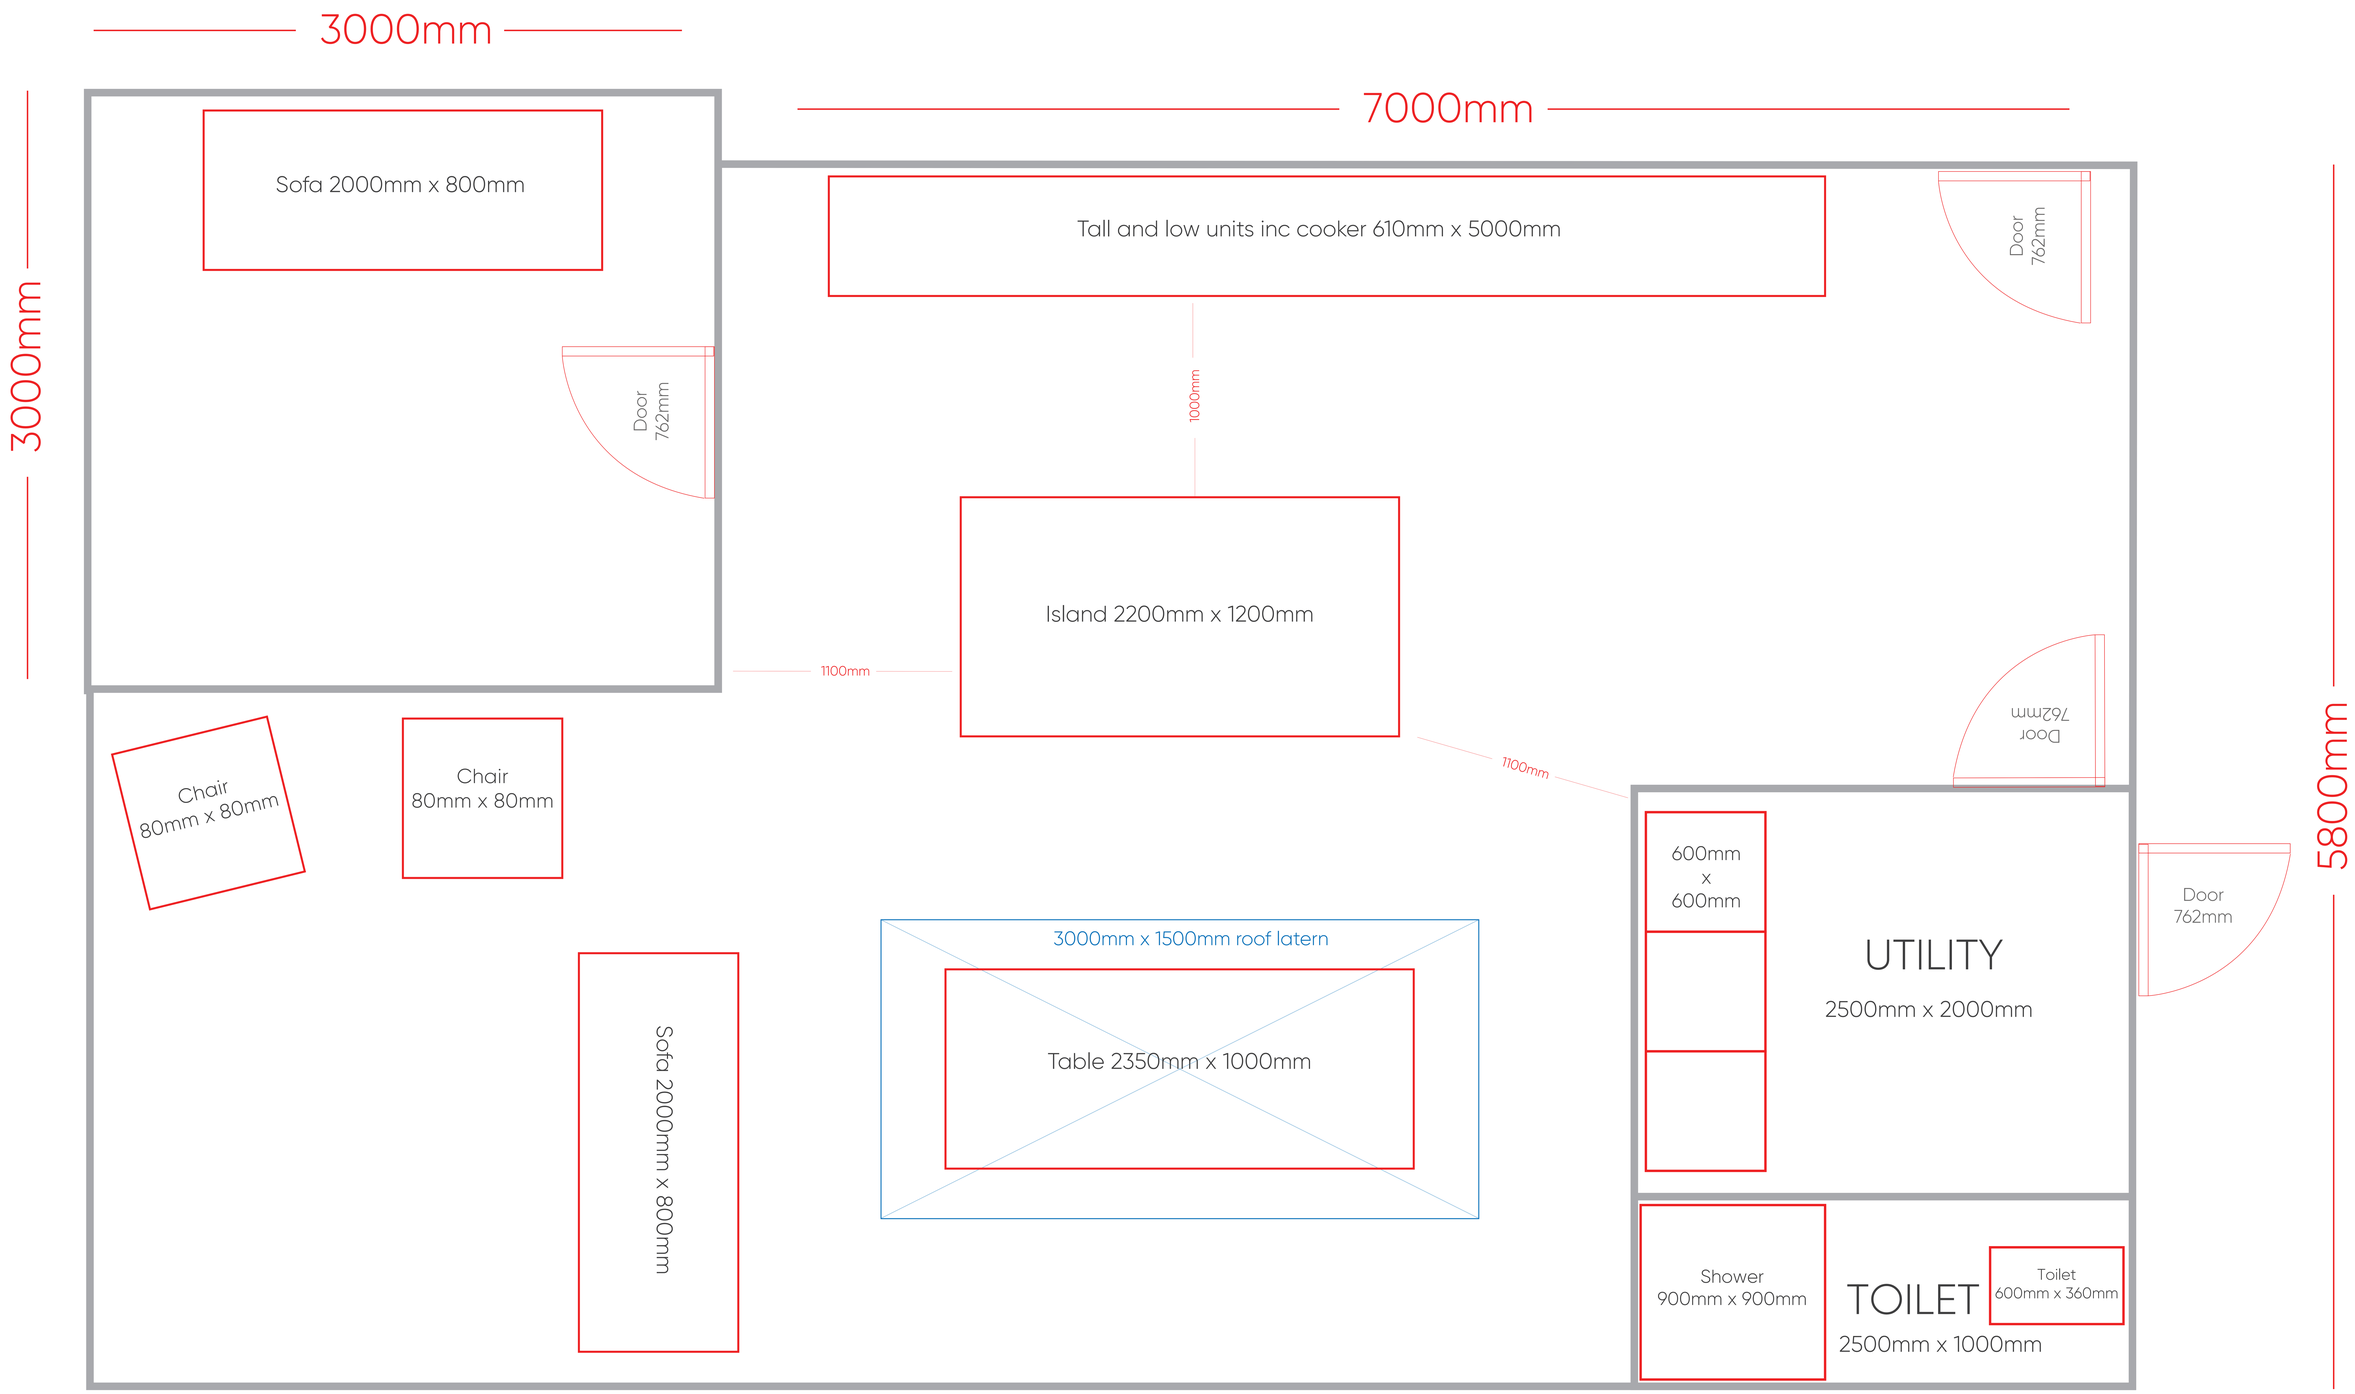
Extension Internal Sizes