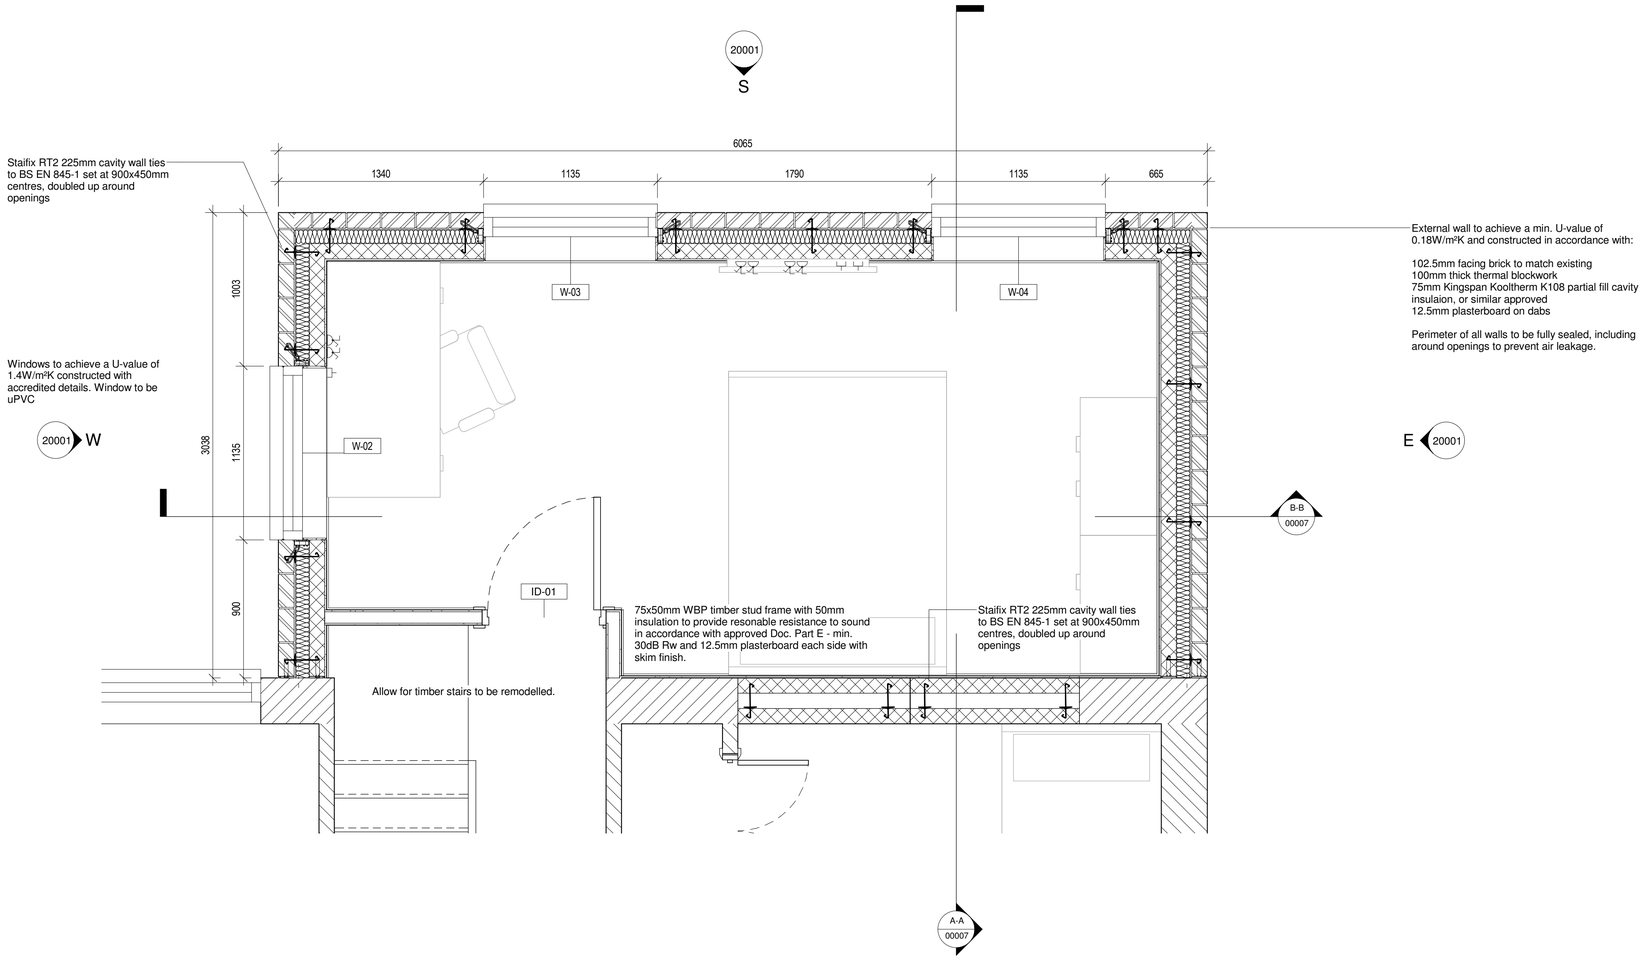

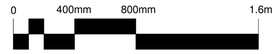

1:20 @ A1

Key

- Existing
- Brickwork
- Blockwork

Level 1 (First Floor) GA

1 : 20 @ A1