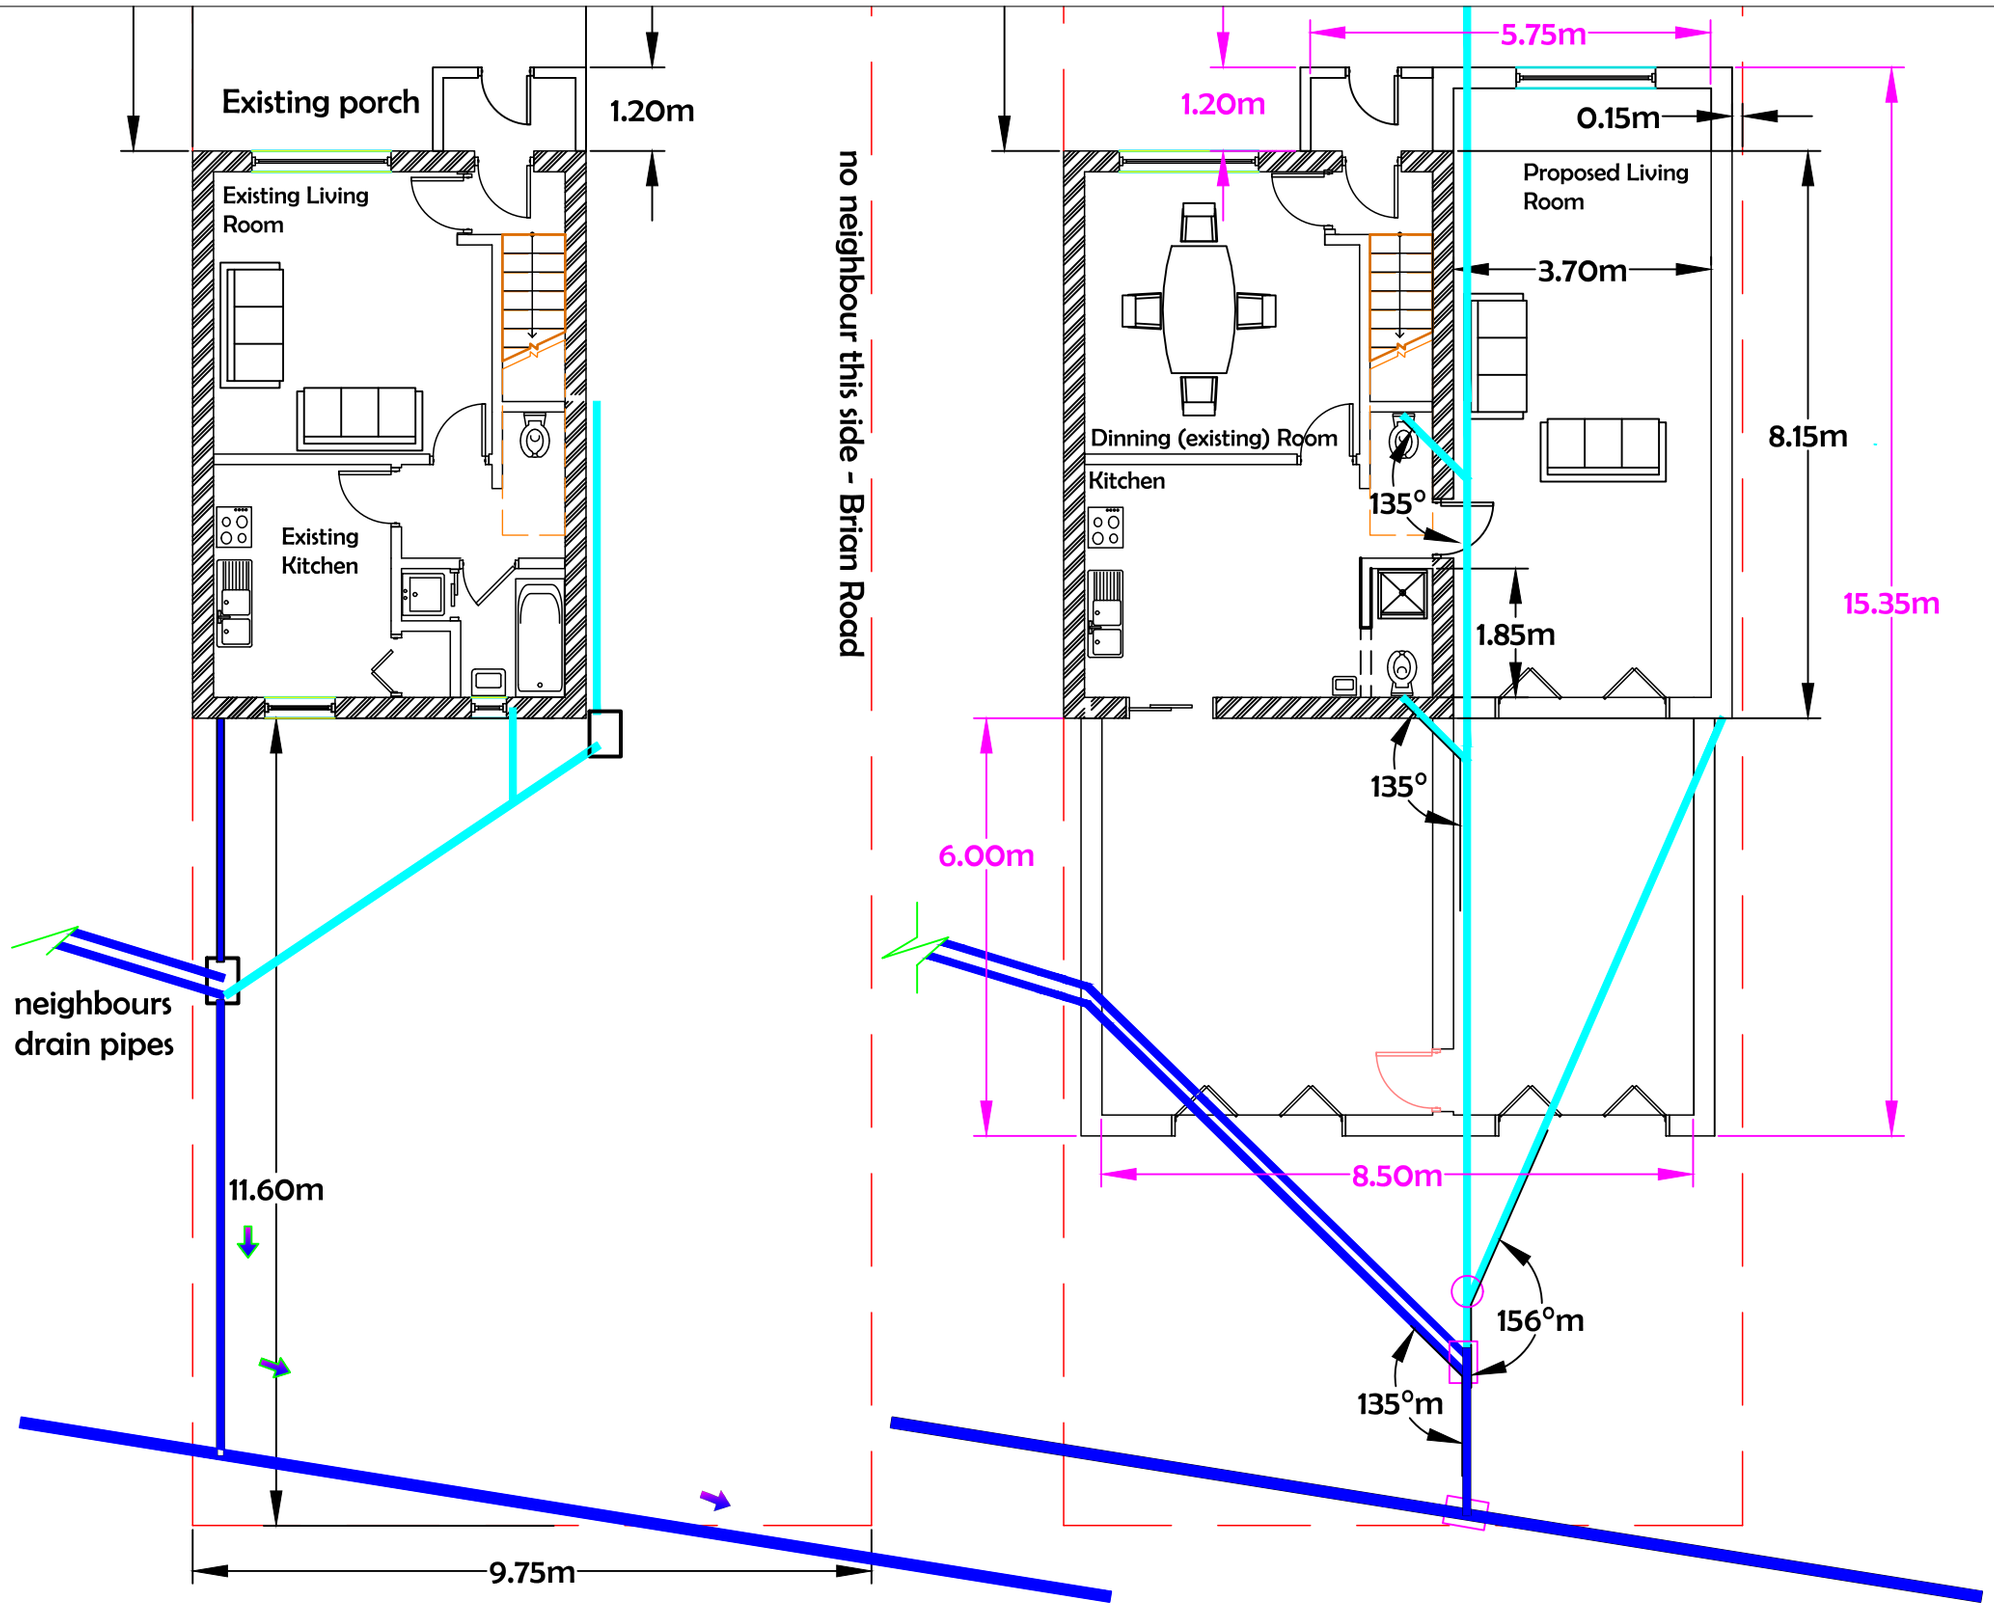
Existing porch
1.20m
Existing Living Room
Existing Kitchen
neighbours drain pipes
11.60m
9.75m
no neighbour this side - Brian Road
5.75m
1.20m
0.15m
Proposed Living Room
3.70m
Dinning (existing) Room
Kitchen
135°
8.15m
15.35m
1.85m
135°
6.00m
8.50m
156°m
135°m