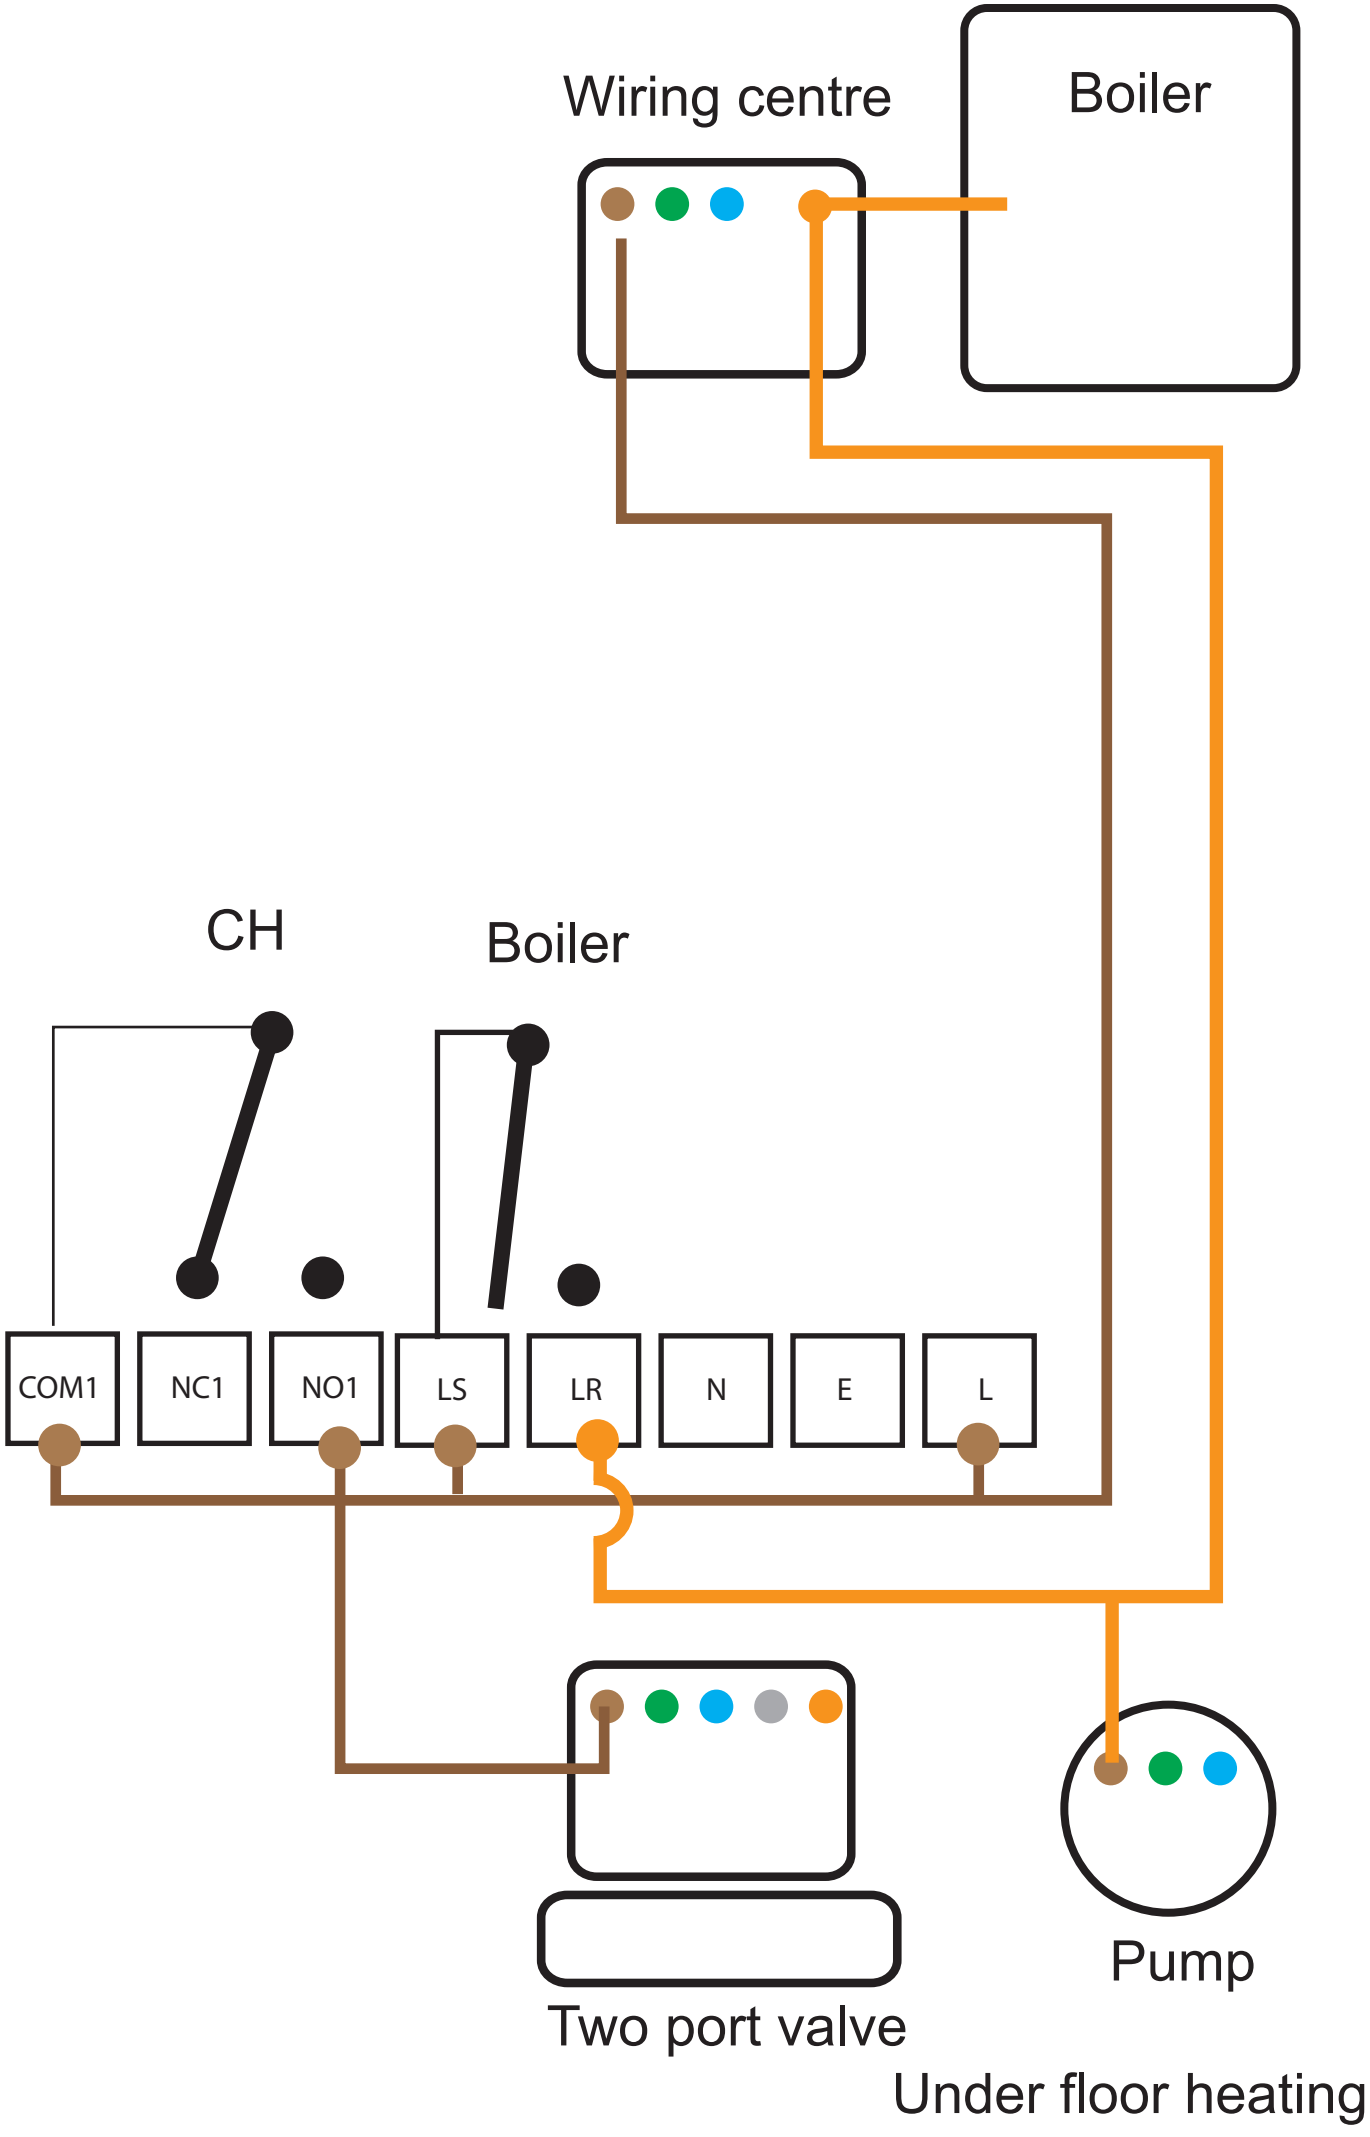
Wiring centre
Boiler
CH
Boiler
COM1
NC1
NO1
LS
LR
N
E
L
Pump
Two port valve
Under floor heating